PRIMARY PARK ROAD

BUS/RV RE-CIRCULATION

BERMING/TREE PLANTINGS

BUS/RV PARKING (150 LF)

LED PARKING LOT LIGHTING

PICNIC AREA AT EXISTING TREE SHELTER BELT, PRESERVE SIGNIFICANT TREES

PHASE ONE PARKING (48) TWO-DIRECTION 90°

FUTURE PARKING (23)

WAYFINDING/INTERPRETIVE KIOSK

ACCESSIBLE PARKING (4)

DROP OFF AND BOLLARD EDGE

SHELTER BELT TREE PLANTINGS BY OTHERS

FUTURE CONTINUATION OF PRIMARY PARK ROAD

TRAIL BY OTHERS

PICNIC SHELTER (16'x28' SHOWN)

DRINKING FOUNTAIN

REMOVE EXISTING BARN

EXISTING SILO

FUTURE NATURE PLAY AREA

8' WIDE CONCRETE TRAIL 5% SLOPE DOWN

ADA AMPHITHEATER VIEWING AREA

RETAINING WALL

OUTDOOR CLASSROOM

SHELTER

PICNIC

PICNIC

FUTURE LIVING HISTORY EXHIBITS

NATURAL AMPHITHEATER

FUTURE STAGE/STRUCTURE

VISITOR CENTER FFE ±1450

PRIMARY VIEW

PRAIRIE RESTORATION BY OTHERS

EXISTING TRAIL

TRAIL BY OTHERS

FUTURE LIVING HISTORY EXHIBITS

NOTE:

CONFIGURE PARKING LAYOUT TO PRESERVE SIGNIFICANT TREES. MINIMIZE GRADING TO REDUCE POSSIBLE IMPACTS TO CULTURAL RESOURCES.

CONFLUENCE HDR

ISSUE	DATE	DESCRIPTION

PROJECT MANAGER	T. YERDON
PROJECT NUMBER	238392

PRELIMINARY
NOT FOR CONSTRUCTION

SOUTH DAKOTA Game, Fish & Parks

GOOD EARTH STATE PARK AT BLOOD RUN VISITOR CENTER

SITE PLAN | PARKING

NORTH

0' 25' 50' 100'

FILENAME X-14018SF-SPBP.dwg

SCALE 1" = 50'

SHEET 00L102

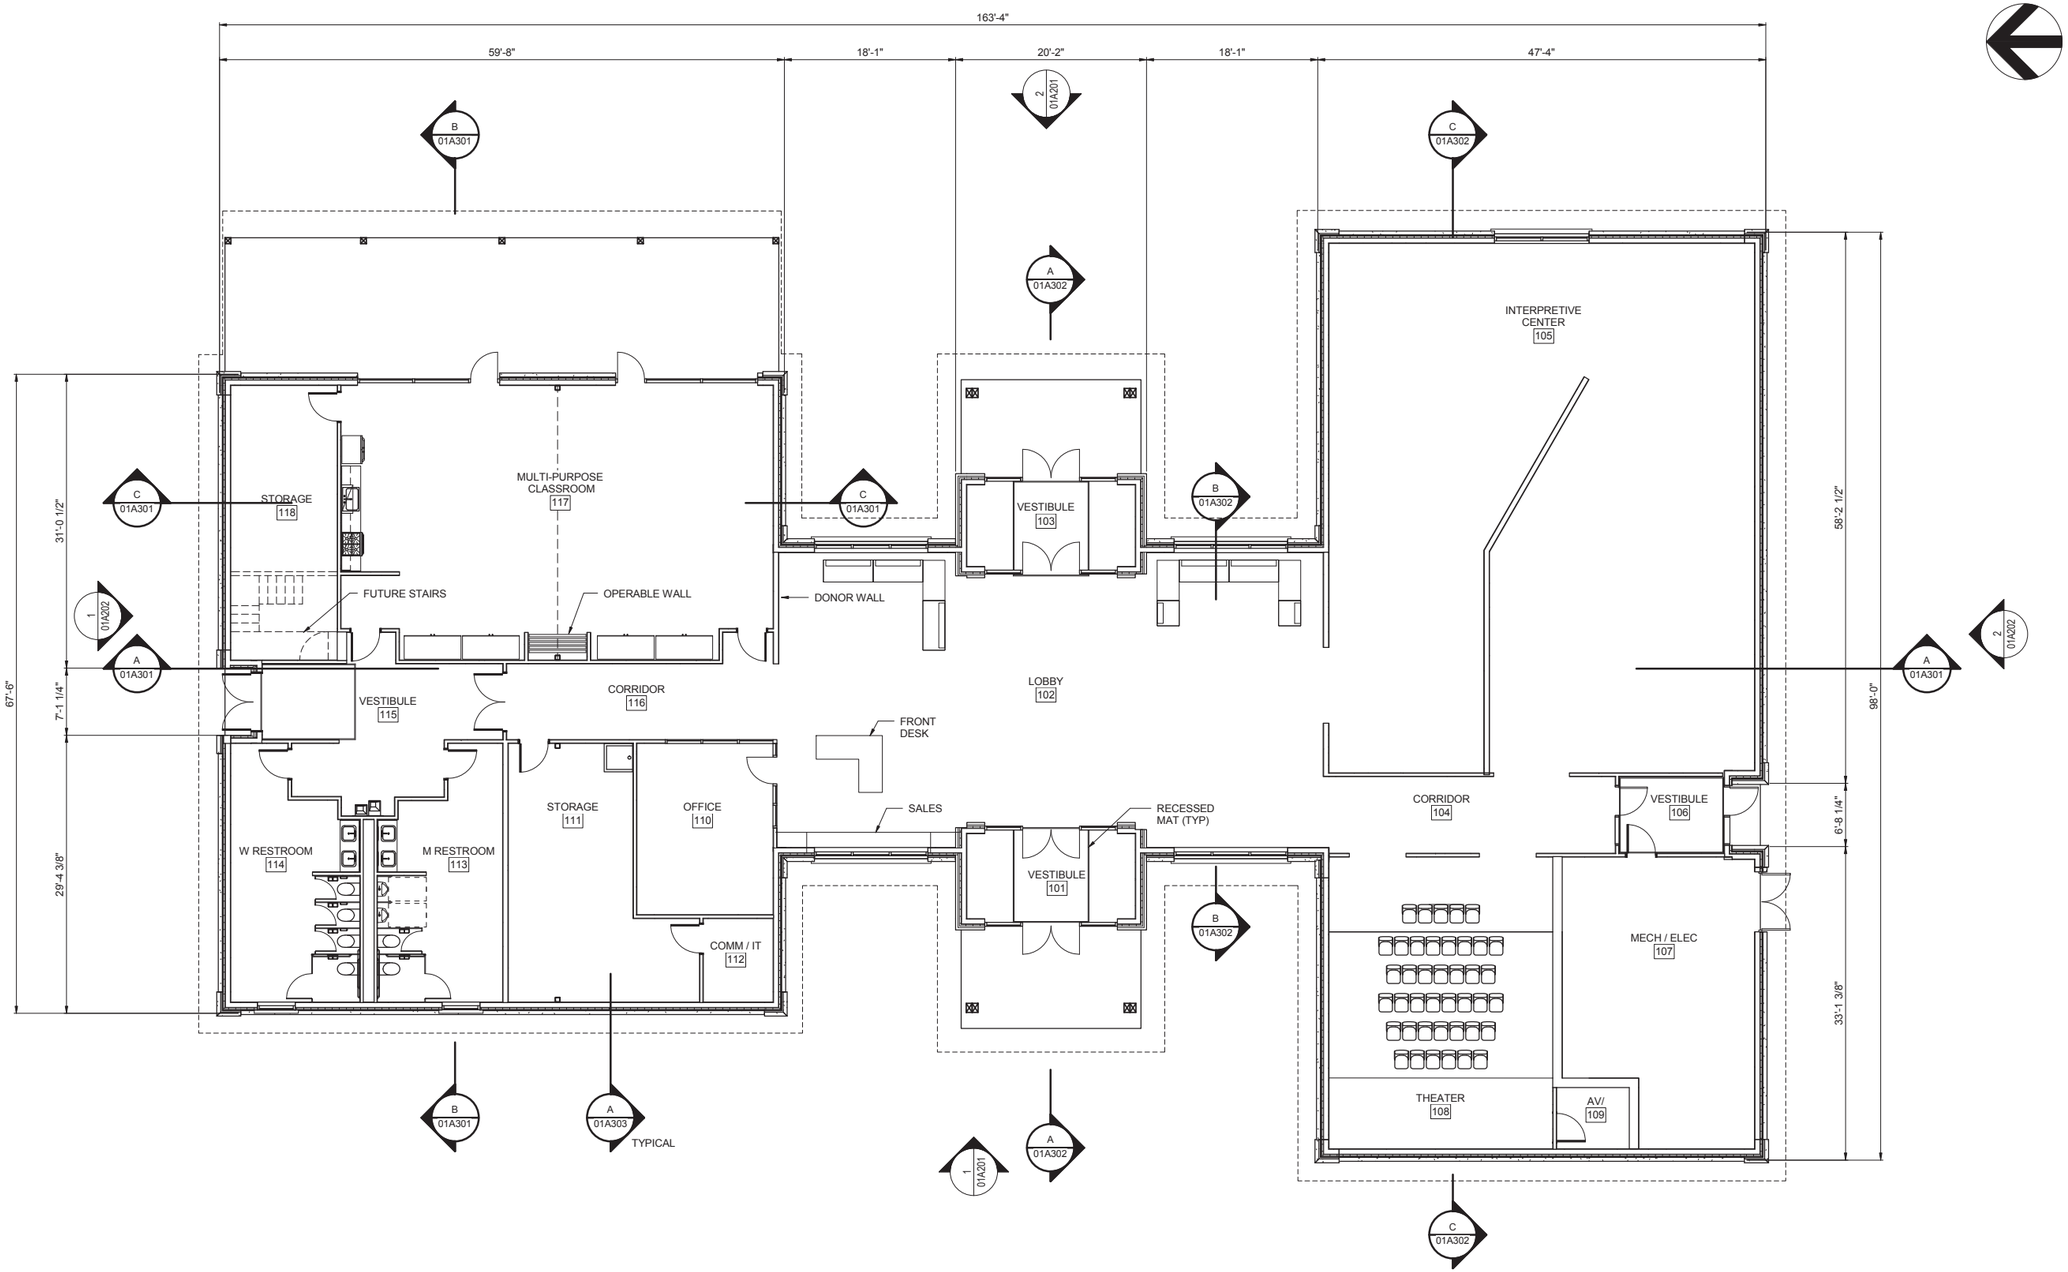

ISSUE	DATE	DESCRIPTION

PROJECT MANAGER	T. YERDON
CIVIL	
STRUCTURAL	S. MAGNUSON
ARCHITECTURAL	D. THOMAS
FIRE PROTECTION	Z. SACHSENMAIER
MECHANICAL	R. ADRIAN
ELECTRICAL	B. DAVIDSON
DRAWN	
PROJECT NUMBER	238392

PRELIMINARY
NOT FOR CONSTRUCTION

GOOD EARTH STATE PARK AT BLOOD RUN VISITOR CENTER

VISITOR CENTER FIRST FLOOR PLAN

0 1" 2"

FILENAME HDR Arch.rvt
SCALE 1/8" = 1'-0"

SHEET 01A101

C:\rvt\238392_01_ARCHITECTURAL_jgreve.rvt
5/15/2015 12:25:08 PM

CONFLUENCE HDR

SOUTH DAKOTA Game, Fish & Parks

GOOD EARTH STATE PARK
AT BLOOD RUN
VISITOR CENTER

VISITOR CENTER
EAST ENTRANCE/COURTYARD

OCTOBER 12 2015

SHEET
P05

CONFLUENCE HDR

SOUTH DAKOTA Game, Fish & Parks

GOOD EARTH STATE PARK
AT BLOOD RUN
VISITOR CENTER

VISITOR CENTER
WEST ENTRANCE

OCTOBER 16 2015

SHEET
P01